FIRST FLOOR PLAN

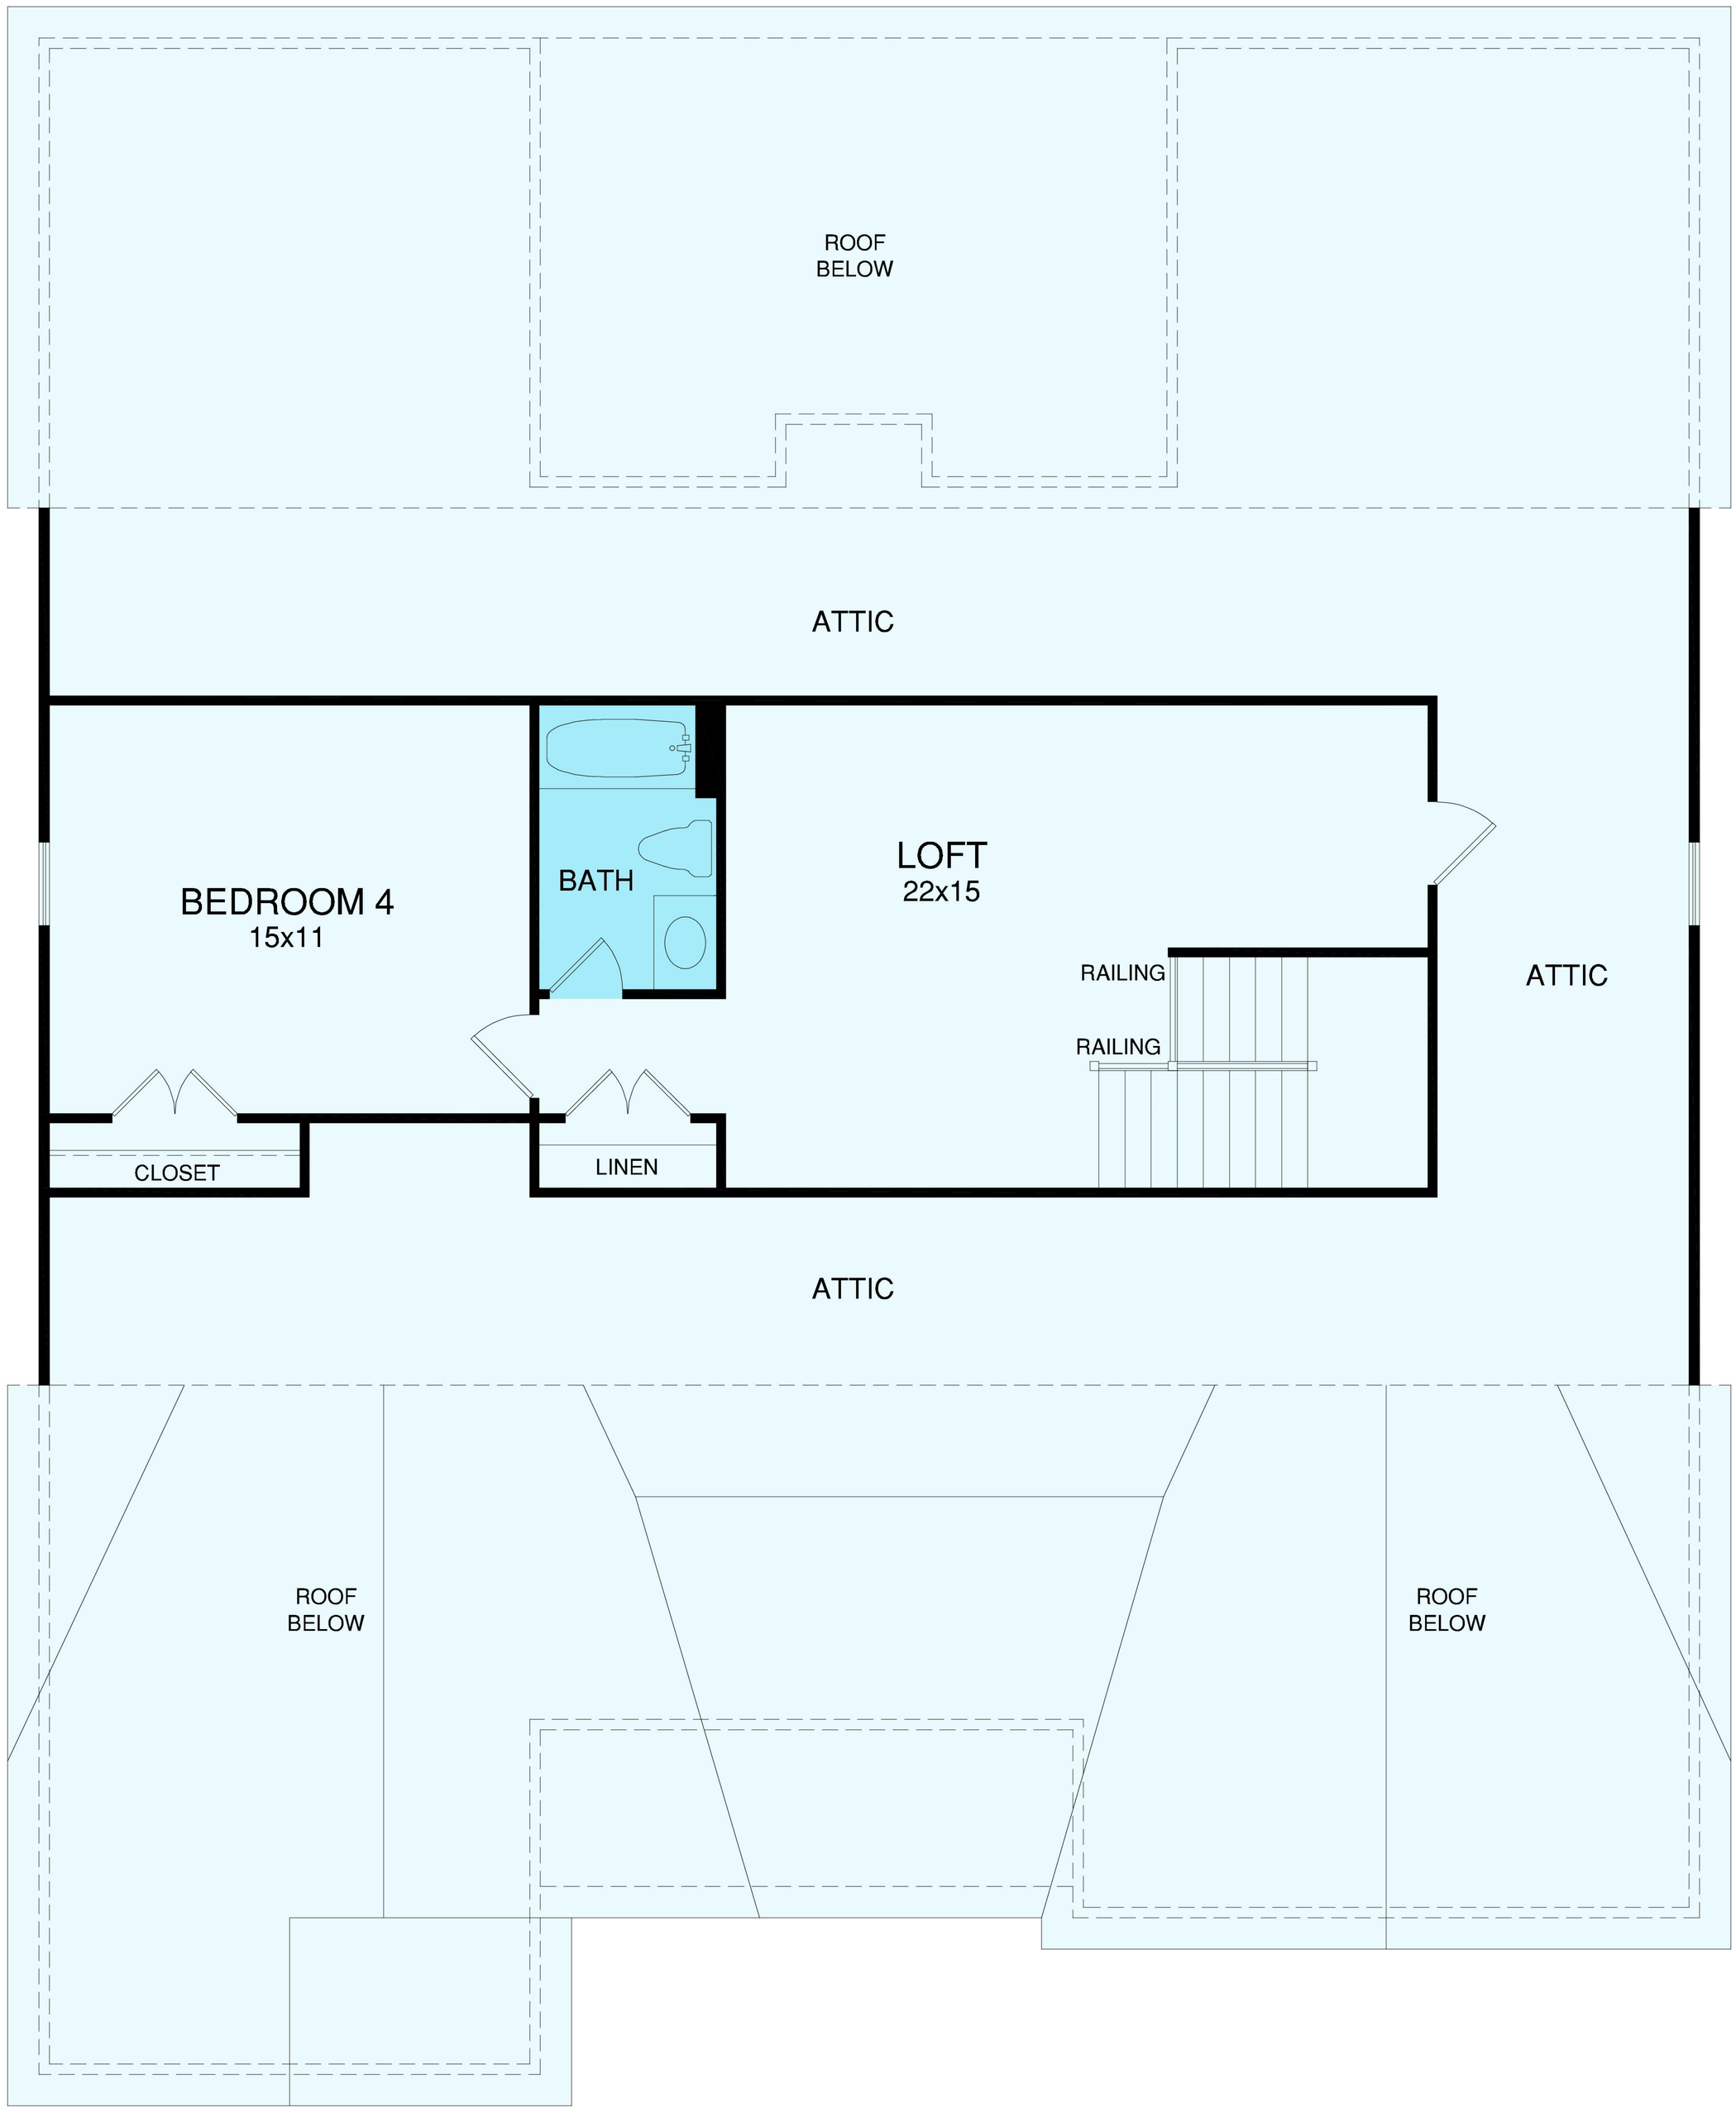

OPT. SECOND FLOOR PLAN

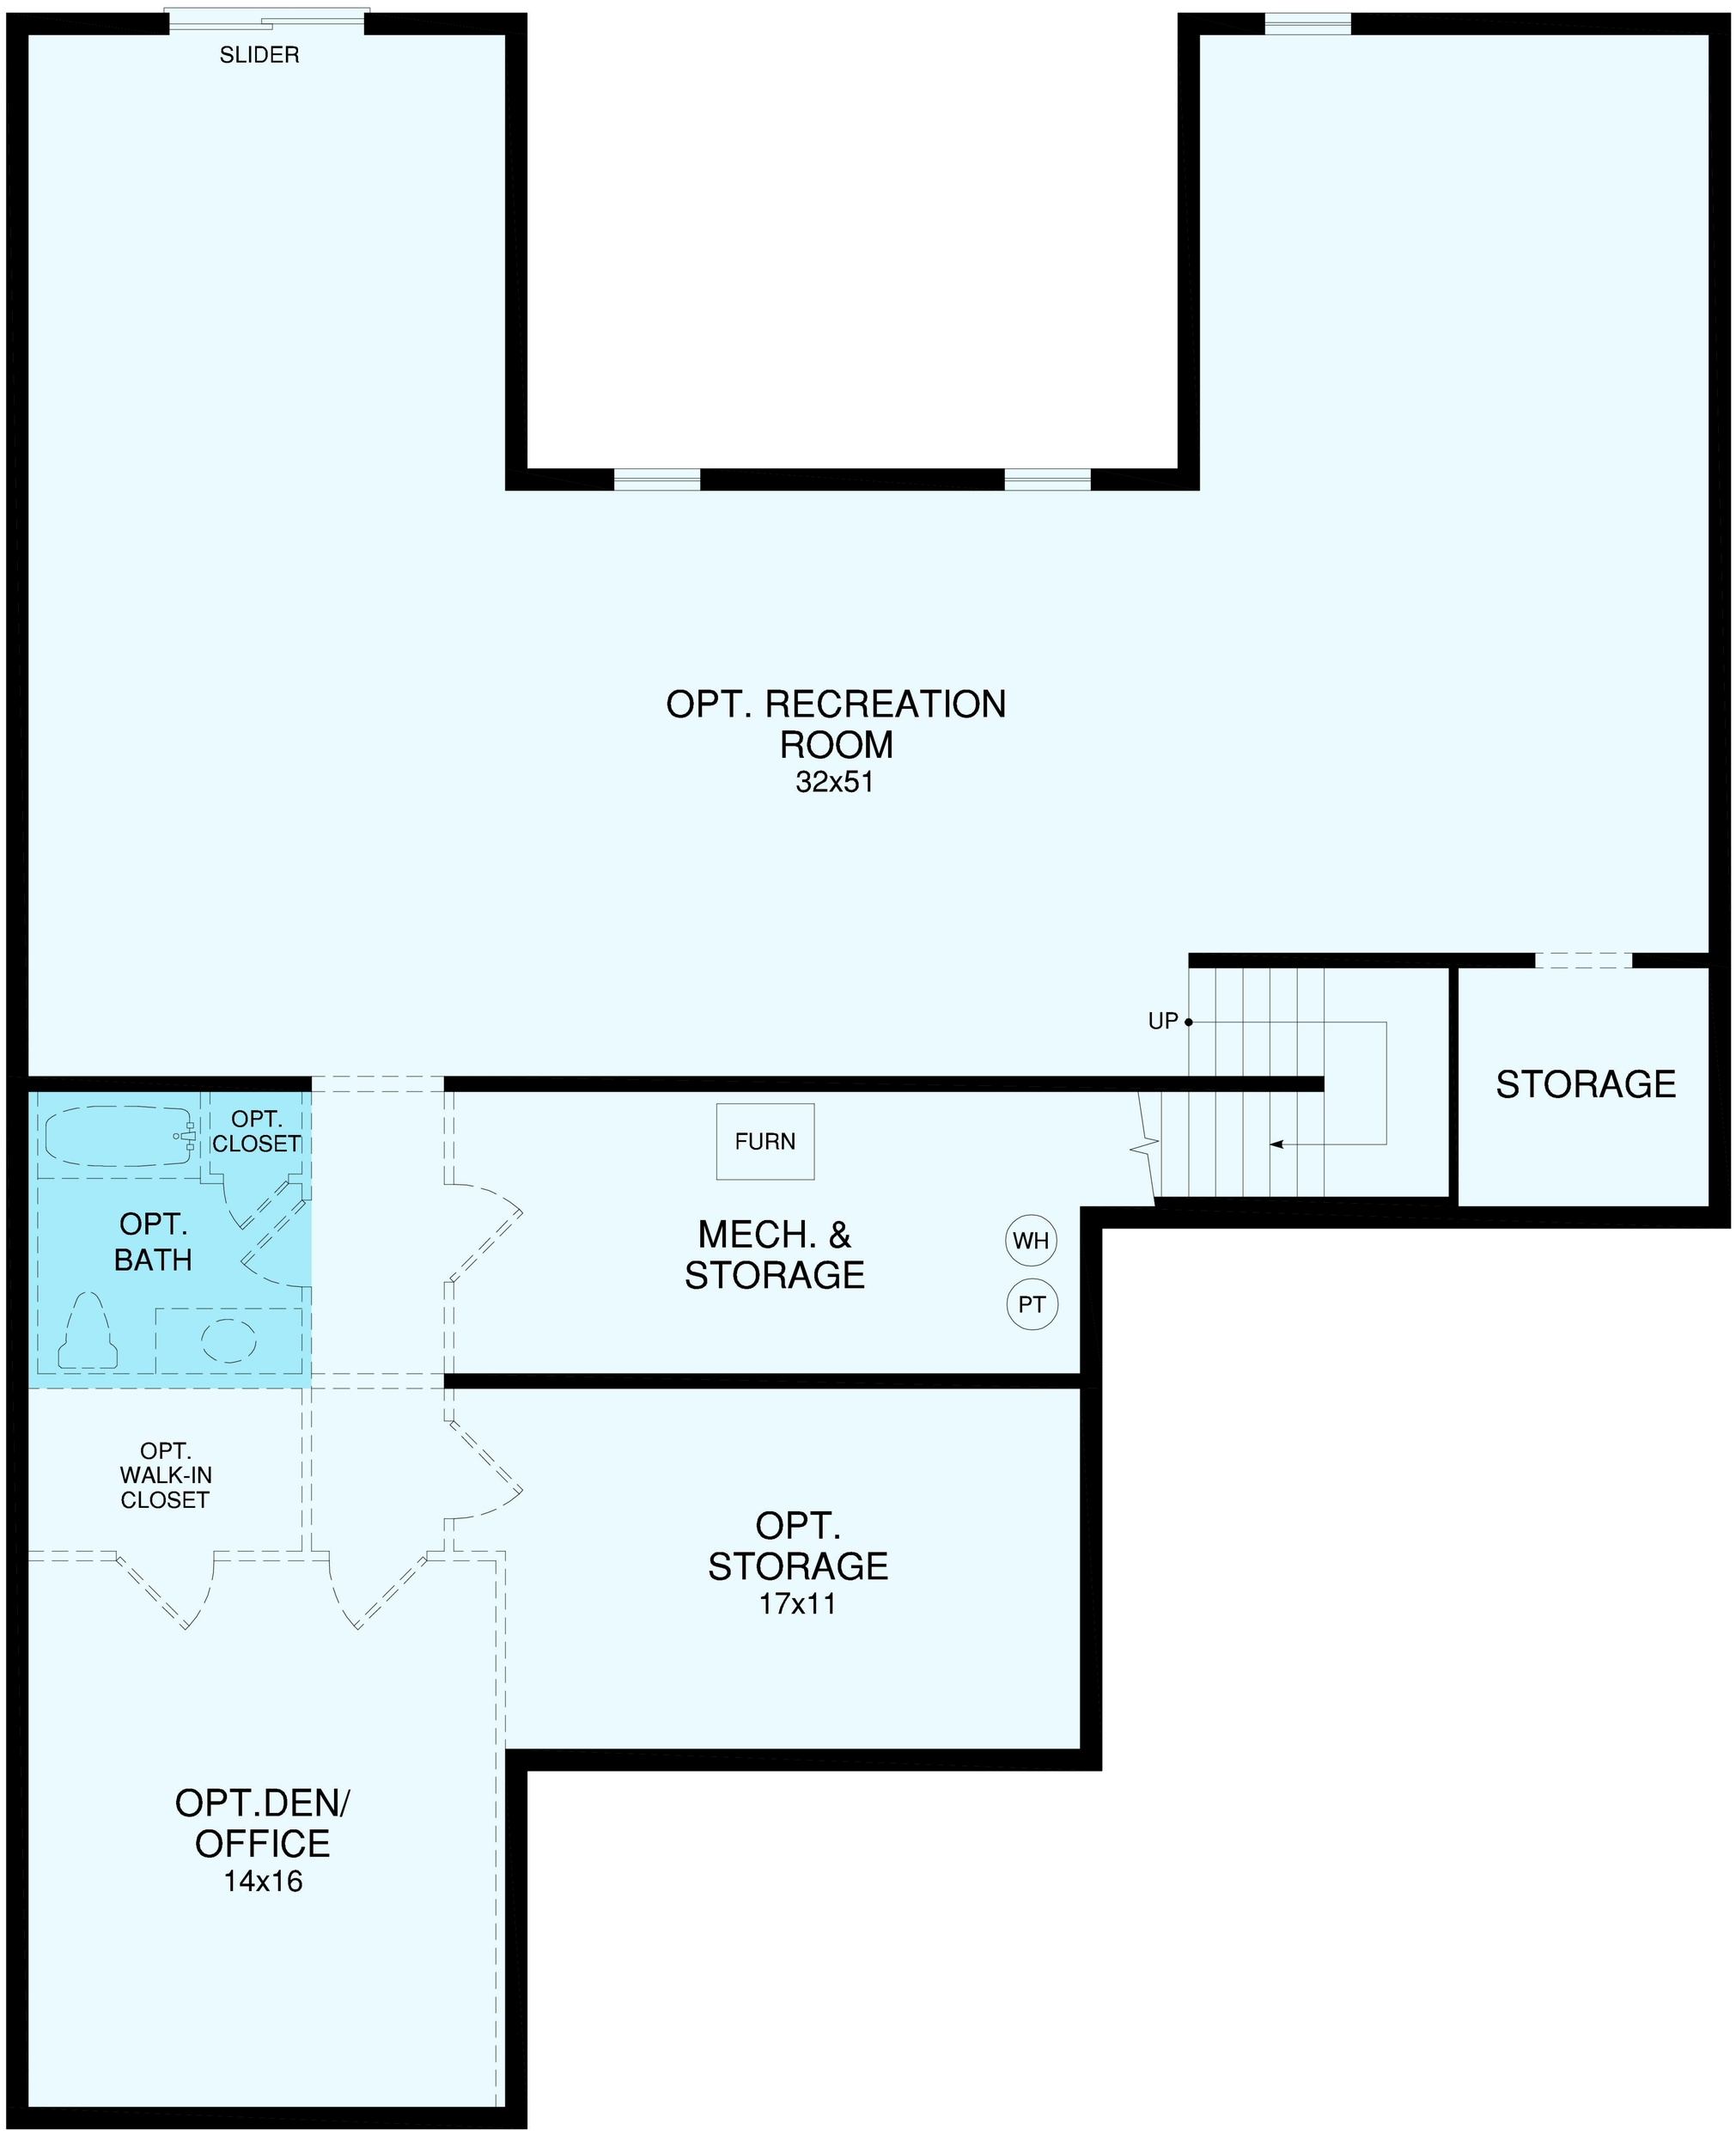

UNFINISHED BASEMENT PLAN